

APARTMENT · BUILDING A · FLOOR 1

A1



ENERGY CLASS A



HEAT PUMP



HEAT RECOVERY



UNDERFLOOR HEATING



LIVING AREA

150,4 m²

BALCONY/TERRACE

17,0 m²

TOTAL AREA

167,4 m²

PRIVATE OUTDOOR AREA

70,8 m²

ROOMS

4-5

depending on the layout

FINISH

Shell and core

PRICE INCL. VAT

€590,000

LAYOUT OPTION **V1** · V2 ON THE NEXT PAGES



FLOOR 1

The coloured plan is illustrative. The exact geometry, at 1:100, is in the architect's technical plans on the following pages.

RESERVATIONS AND QUESTIONS

rezidences@lietusdarzs.com
+371 29240934

ADDRESS

32 Ormanu Street,
Agenskalns, Riga

INFORMATION AS OF

29.10.2026




THIS HOME
ONLINE



FLOOR 1




Floor 1

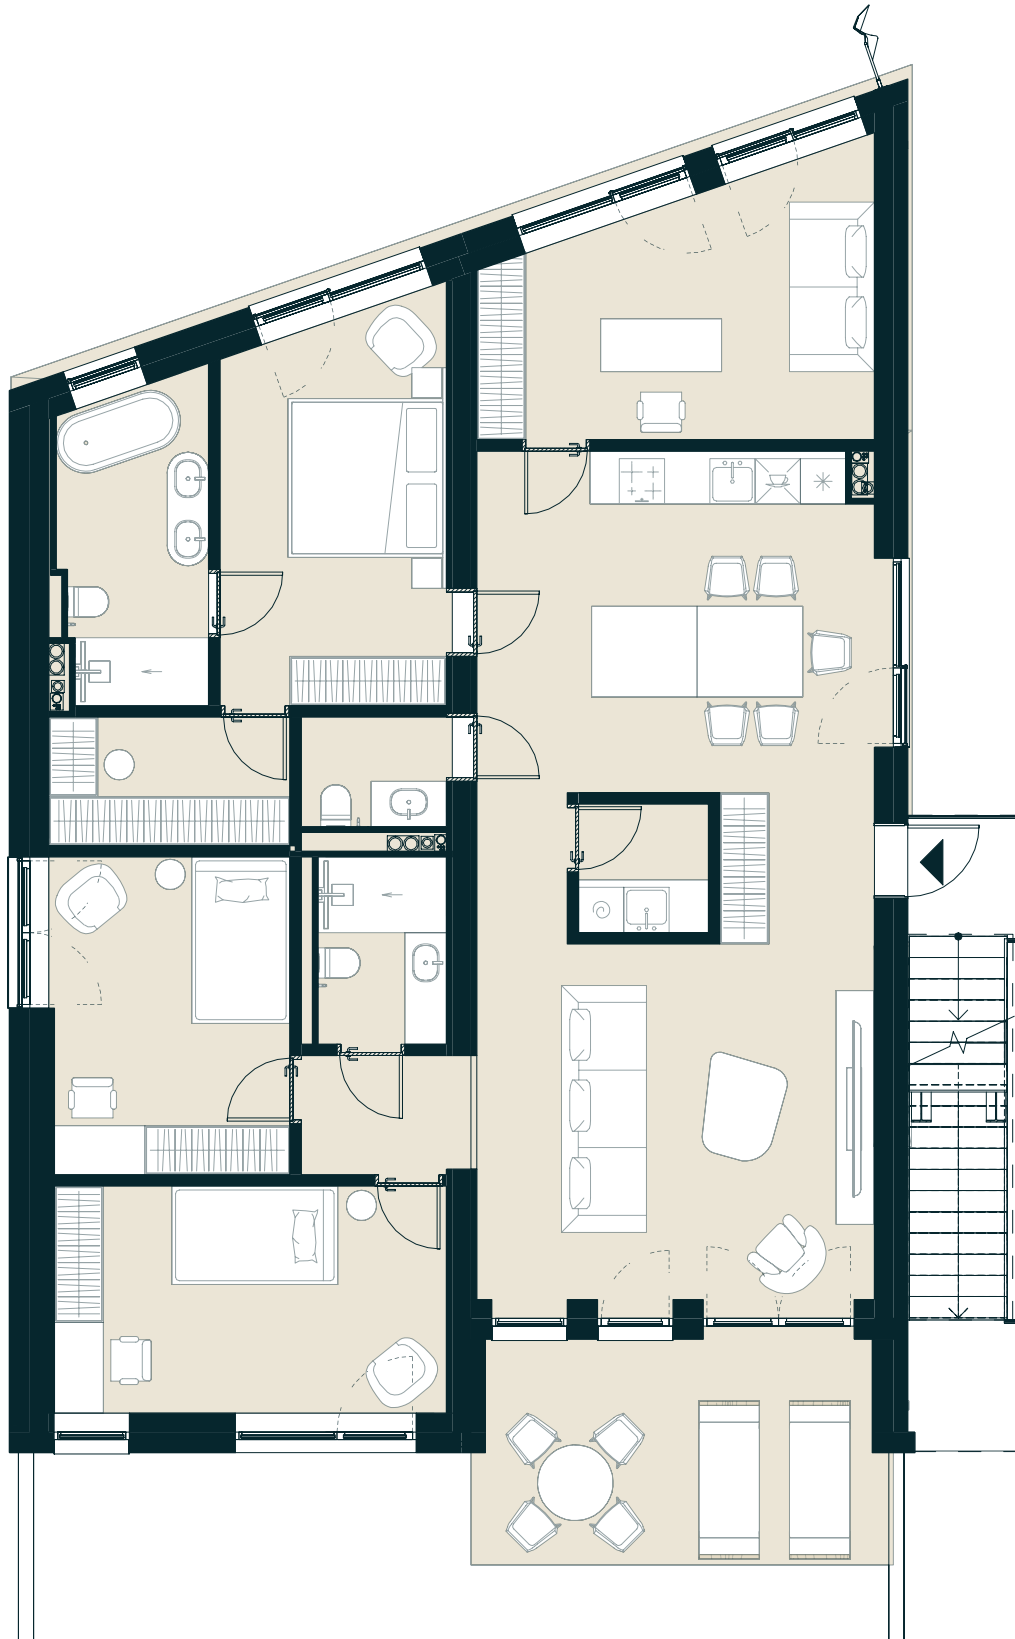

M 1:100 on A4 when printed at 100% (actual size)
Architect's drawing ORM32-A1-V1-1

Floor 1

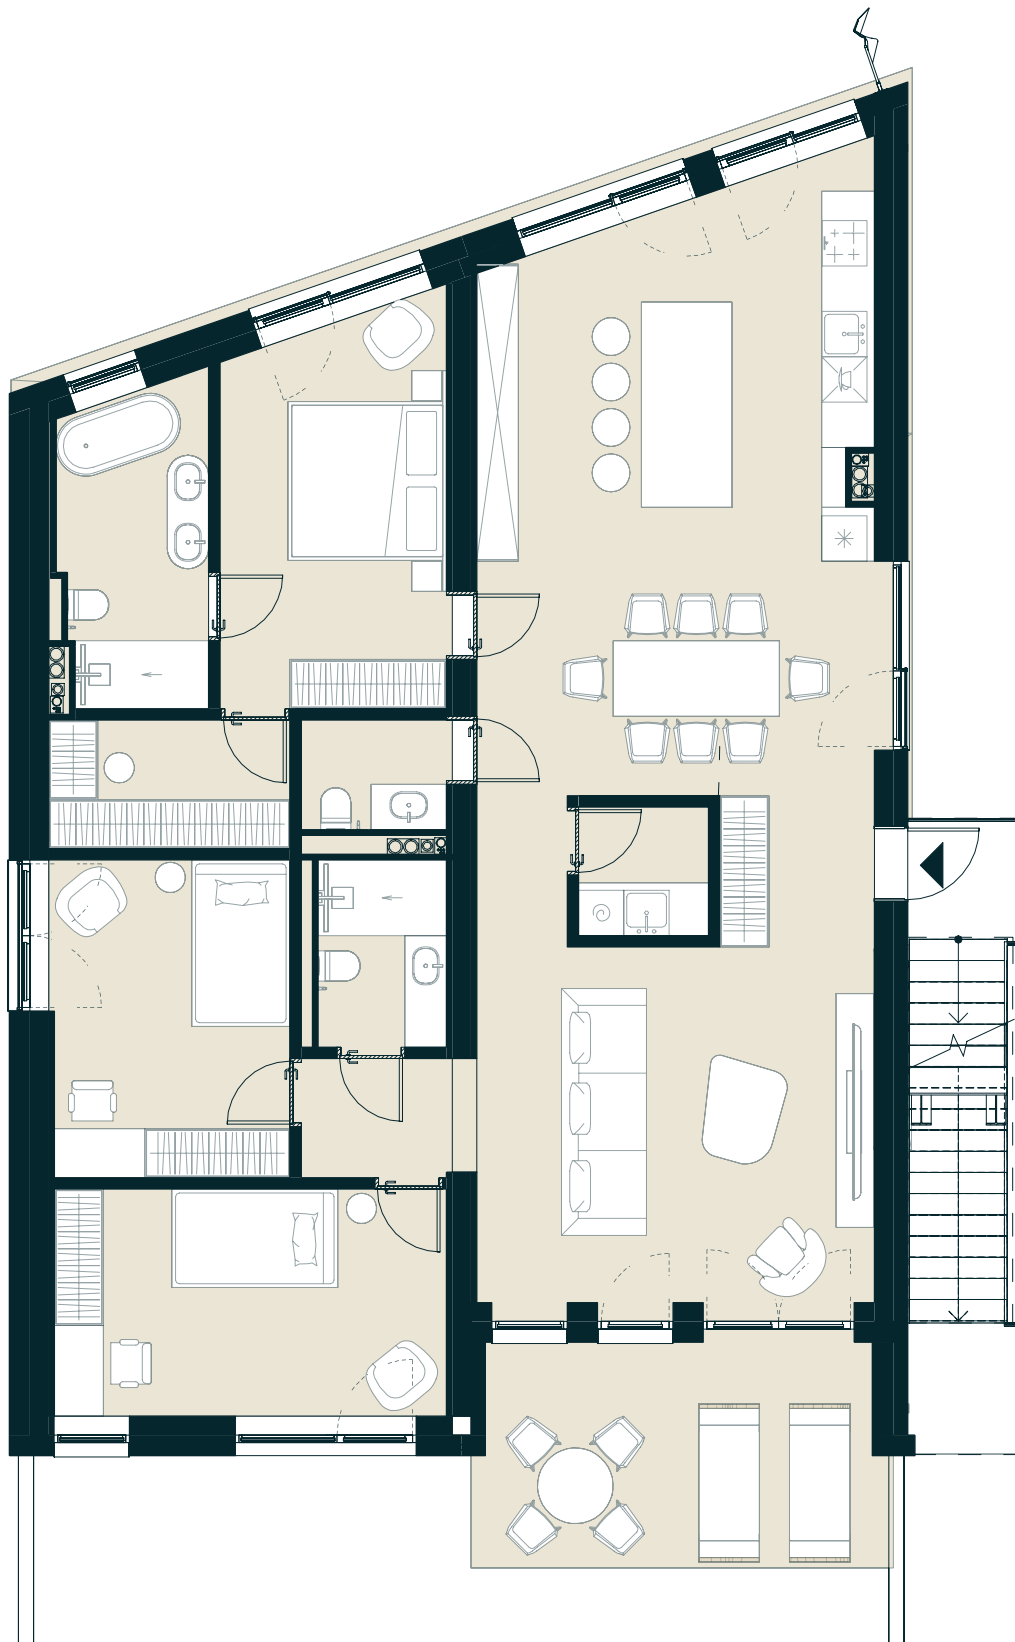

M 1:100 on A4 when printed at 100% (actual size)
Architect's drawing ORM32-A1-V2-1

Areas

Living area	150,4 m ²
Terrace	17,0 m ²
Total area	167,4 m²
Private outdoor area around the terrace	70,8 m ²

Technical specification

BUILDING CONSTRUCTION

	FOUNDATIONS Reinforced concrete slab and strip foundations.
	EXTERNAL WALLS Masonry or reinforced concrete walls with thermal insulation. Energy-efficient construction solutions.
	WALLS Plastered masonry walls
	FLOOR STRUCTURE Acoustic insulation and concrete levelling screed.
	INTERNAL PARTITION WALLS Masonry or concrete walls with plasterboard lining (only for one bathroom)
	ROOF Flat roof construction with thermal insulation and a PVC waterproofing membrane.
CEILING Exposed concrete	
	ENTRANCE DOORS Aluminium-framed entrance doors.
	WINDOWS Aluminium-framed windows with insulated glazing units and UV-protective coating
	EXTERIOR FINISHES Contemporary brick slips and thermally modified timber cladding.
TERRACE Concrete slab. Exterior power socket mounted on the façade Metal outdoor furniture set comprising a table and four chairs.	

BUILDING SERVICES AND ENGINEERING SYSTEMS

	VENTILATION Individual mechanical ventilation unit with heat recovery. Fresh air supplied to living areas, with extract ventilation in the kitchen and bathrooms.
---	--

	AIR CONDITIONING DAIKIN VRV refrigerant pipework and the necessary distribution components are installed, allowing connection of DAIKIN outdoor and indoor units. The outdoor and indoor air-conditioning units are available as optional equipment.
	METERING Sontex cold-water meters with remote M-Bus reading capability.
	HEATING Individual air-to-water heat pump supplying the underfloor heating system.
	ELECTRICAL INSTALLATION Electrical distribution board with circuit breakers installed.
	TELECOMMUNICATIONS Provision for connection to fibre-optic internet.
	SECURITY Intercom system for communication with visitors and unlocking entrance doors. Automatic number plate recognition system for vehicle access. CCTV cameras covering communal areas, with remote access via a mobile app

SMART HOME FEATURES

	HEATING AND UNDERFLOOR HEATING Smart home infrastructure for remote heating and underfloor temperature control. The system can be expanded to provide individual temperature control by room or zone.
	VENTILATION AND HEAT RECOVERY Integration of the ventilation system into the smart home platform, enabling remote control of operating modes, system status and ventilation intensity via a mobile app.
	VIDEO SURVEILLANCE CCTV system covering communal areas, featuring 4K cameras, night-time video surveillance and video recording. Smart home integration enables remote viewing of live camera feeds and recordings via a mobile app.

LANDSCAPING AND COMMUNAL OUTDOOR AREAS



VEHICLE ACCESS AND PEDESTRIAN PATHS

Parking spaces are provided within the development. Pedestrian paths feature concrete paving slabs and natural surface materials. Landscaped green areas include trees, shrubs, lawns and outdoor lighting.



LANDSCAPING

Landscaping includes trees, year-round shrubs, perennials and lawns. Densely planted areas provide extensive greenery while reducing maintenance requirements.



OUTDOOR LIGHTING

LED lighting along pedestrian paths, building façades, around the natural swimming pond and within planted areas. Recessed ground-mounted spotlights illuminate selected trees.



NATURAL SWIMMING POND

A swimming pond with a biological water filtration system. Water purification is provided by aquatic plants and naturally occurring microorganisms, without chlorine or chemical disinfectants. Water circulation is supported by an air blower pump. Construction materials include a concrete basin structure, gravel, natural stone, pebbles and timber finishes.



OUTDOOR RELAXATION AREAS

Shared garden and poolside relaxation areas with metal and timber benches. A timber sunbathing deck by the swimming pond, furnished with movable outdoor seating.



SAUNA

Communal Finnish-style garden sauna with an electric sauna heater, timber structure and timber interior finishes. Panoramic glazing overlooking the natural swimming pond.



ELECTRIC VEHICLE CHARGING

Infrastructure for connecting an individual EV charger is installed up to each purchased parking space. EV charging equipment is purchased and installed separately by the homeowner.



OUTDOOR WATER SUPPLY

Outdoor water taps for garden irrigation provided on the building façade.



SUSTAINABILITY FEATURES

Rainwater from the roofs is directed towards planted and landscaped areas, allowing natural infiltration and use for irrigation. A solar panel is installed to support electricity consumption in communal areas.